~~A 152966~~

A 5152966

HEAT TREATMENT & FINAL FINISH	PHYSICAL PROPERTIES						OCTOBER 20, 1941
	Y.P.		RED.		ROCK.		REVISIONS
	T.S.		BR.				1 FS 6-12-50
	EL.2						2 CONVERSION 10-12-51

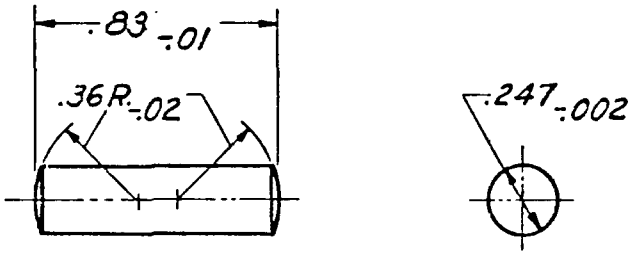

PIN, HUB 5152966 ~~A 152966~~

STEEL FS 1095 FED SPEC QQ-S-633

FINISH "f"

MANUFACTURING COMPONENT

REF: UNITED AIR CLEANER CO. DRG. NO. 50,002

TOLERANCE ±.01 ALLOWED ON ALL DIMENSIONS UNLESS OTHERWISE SPECIFIED.

SCALE 2/1

A 5152966 ~~A152966~~

DR'G. PERTAINS TO

D35505	MAGAZINE, DRUM, 50 CARTRIDGE
D35504	ROTOR, ASSEMBLY

D'FTSMAN	TRACER	L'DG. D'FTSMAN
U.W.B.	H.M.F.	C.J.T.
CHECKER		CHIEF D'FTSMAN

SUBMITTED:-

LT. COL., ORD. DEPT., U. S. A.

APPROVED BY ORDER OF THE CHIEF OF ORDNANCE:-

COL. ORD. DEPT., U. S. A.

ORDNANCE DEPT., U. S. A.

SUPERSEDES A152966