HEAT TREATMENT & FINAL FINISH

PHYSICAL PROPERTIES	
Y.P.	
T.S.	
EL. 2	
RED	
BR.	
ROCK.	B90-93
SCL.	

OCTOBER 20, 1941

REVISIONS

1	CORRECTED 10-30-51	

DRG PERTAINS TO

D35505	MAGAZINE, DRUM, 50 CARTRIDGE
C64360	COVER, MAGAZINE, ASSEMBLY

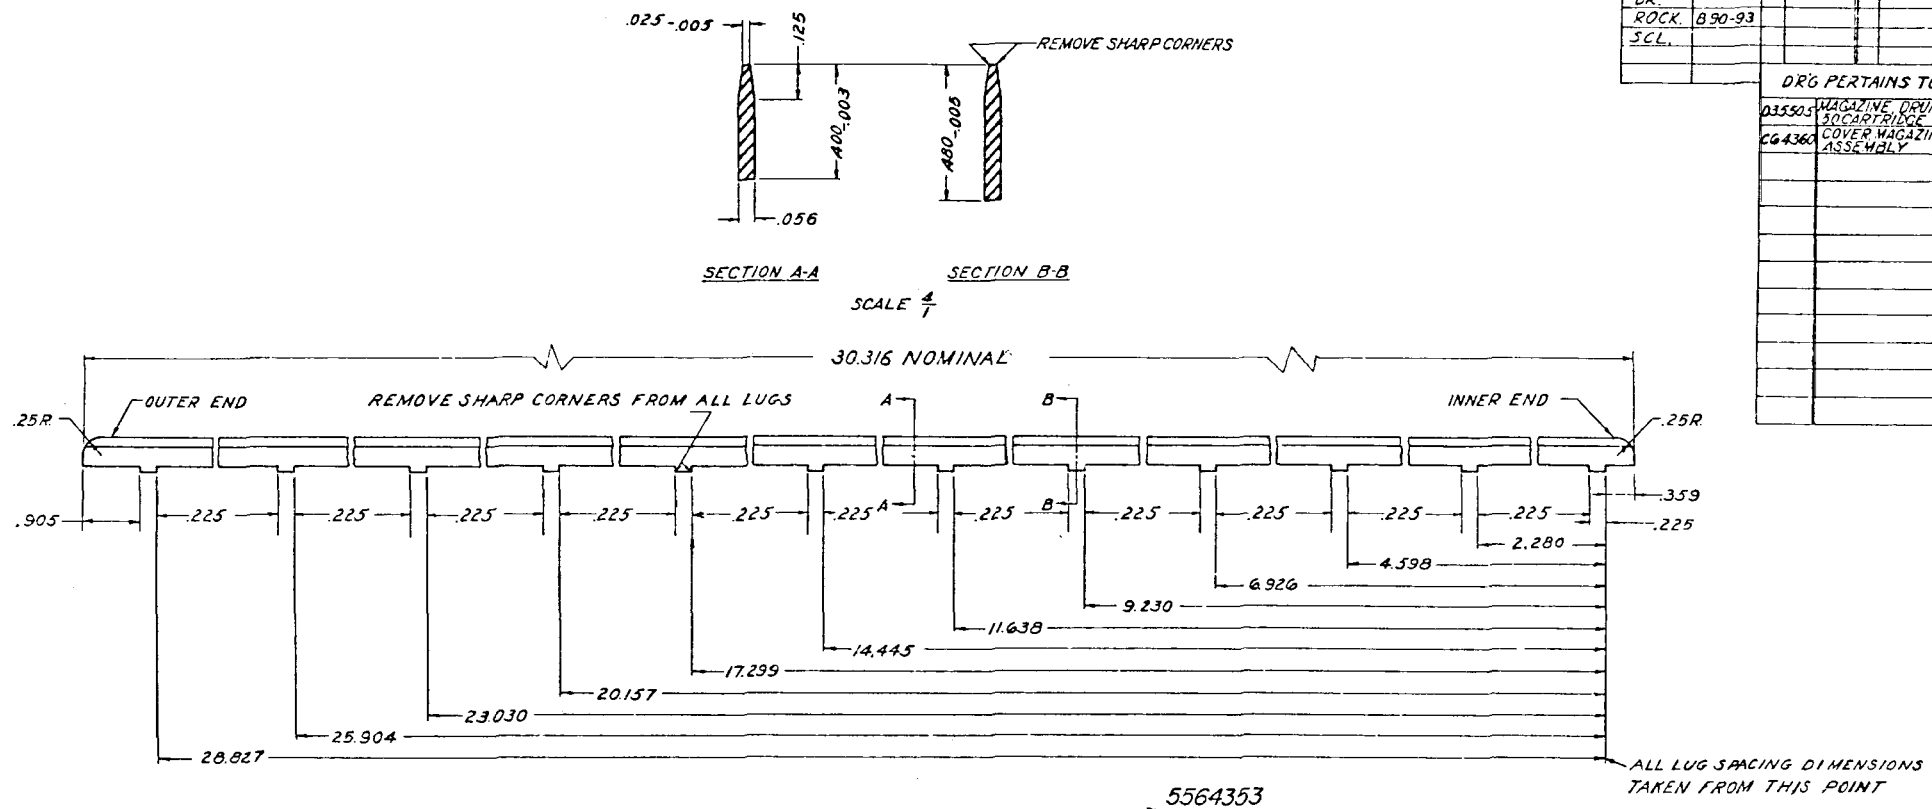

5564353

GUIDE, COVER ~~C64353~~

STEEL-WD1010

FINISH "F"

MANUFACTURING COMPONENT

SYMBOL

DRAWN A. TRACED A.J.C. LEAD SPEC. J.J.
CHECKED J.D.S. COST ENGR. J.J.

SUBMITTED:

LT. COL. ORD. DEPT. U.S.A.

APPROVED BY ORDER OF THE CHIEF OF ORDNANCE:

COL. ORD. DEPT. U.S.A.

ORDNANCE DEPT U.S.A.

TOLERANCE ± ALLOWED ON ALL DIMENSIONS UNLESS OTHERWISE SPECIFIED.

SCALE 1/1

C5564353

REF: UNITED SPECIALTIES COMPANY, DRG. NO. 50011-S

~~C64353~~

SUPERSEDES C64353

C5564353