HEAT TREATMENT & FINAL FINISH

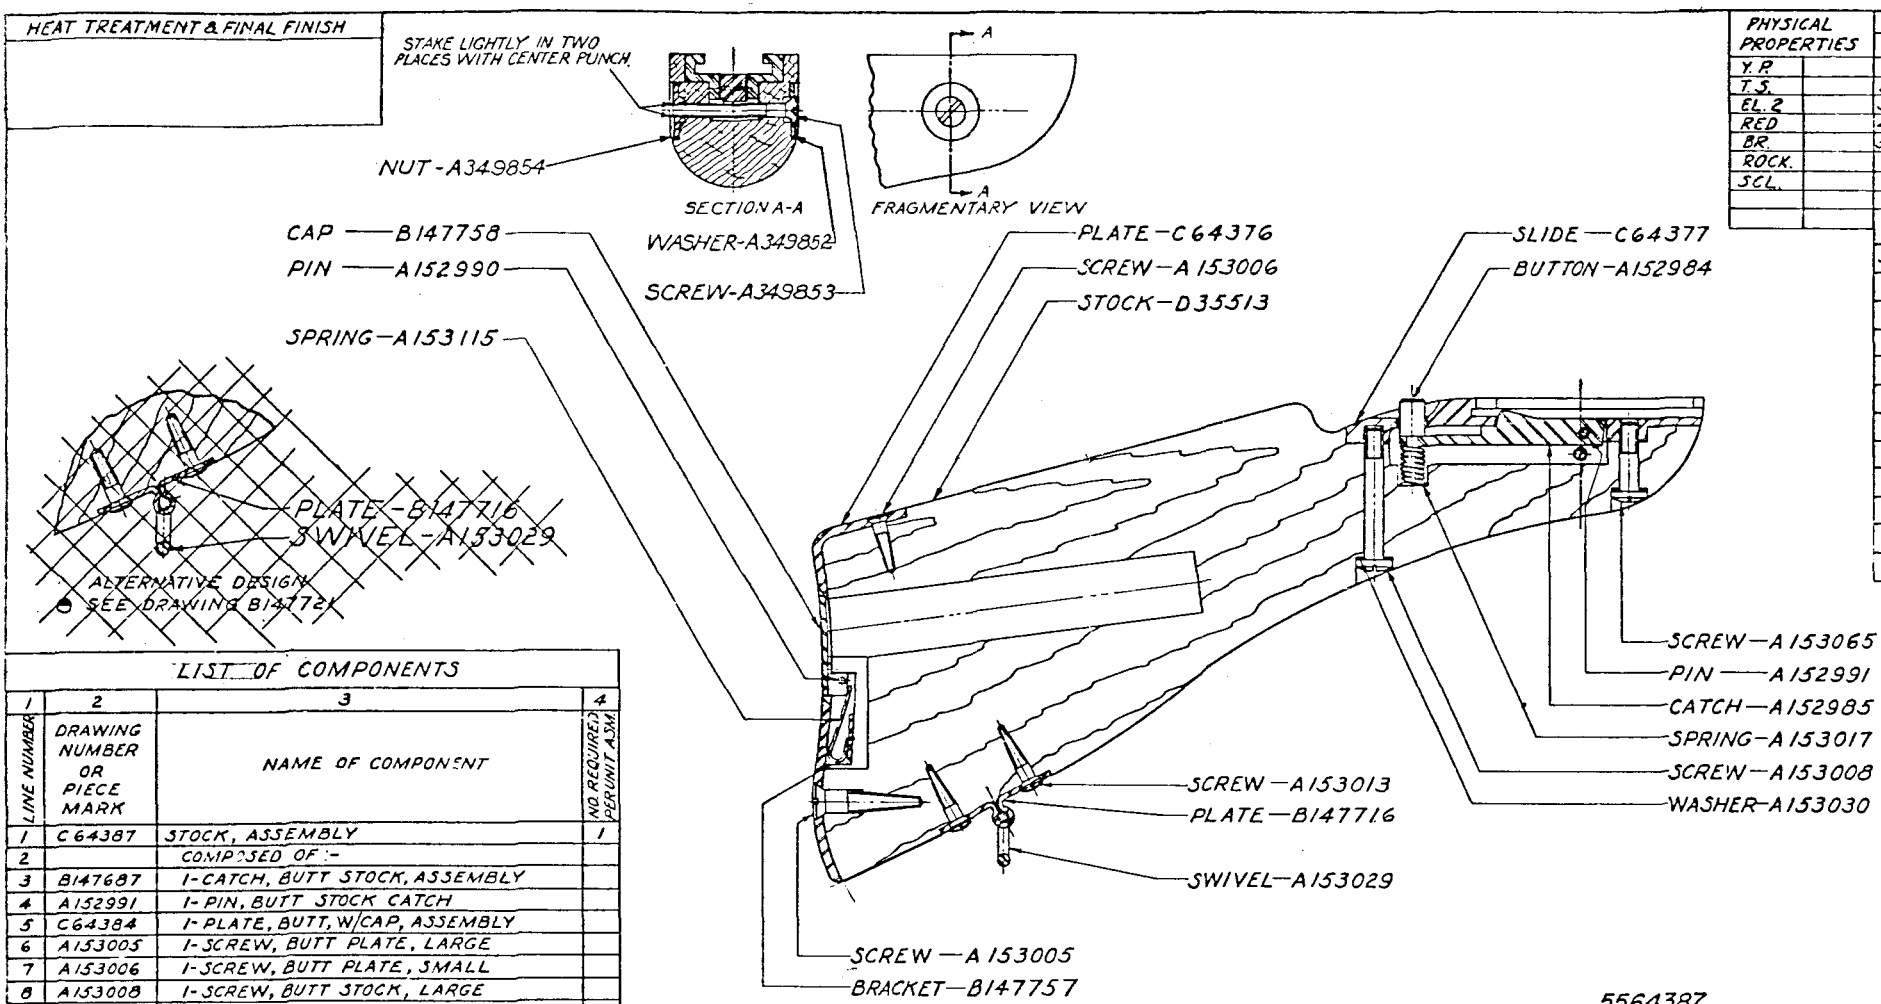

PHYSICAL PROPERTIES	
Y.P.	
T.S.	
EL. 2	
RED	
BR.	
ROCK.	
SCL.	

DEC. 31, 1941

REVISIONS		
1	2-1-43	
2	10-9-43	
3	12-30-43	
4	4-20-45	
5	10-30-51	

DR'G PERTAINS TO	
51-63	.45 SMG-M28A1

C5564387

LIST OF COMPONENTS

1 LINE NUMBER	2 DRAWING NUMBER OR PIECE MARK	3 NAME OF COMPONENT	4 NO. REQUIRED PER UNIT A.S.M.
1	C64387	STOCK, ASSEMBLY	1
2		COMPOSED OF:-	
3	B147687	1-CATCH, BUTT STOCK, ASSEMBLY	
4	A152991	1-PIN, BUTT STOCK CATCH	
5	C64384	1-PLATE, BUTT, W/CAP, ASSEMBLY	
6	A153005	1-SCREW, BUTT PLATE, LARGE	
7	A153006	1-SCREW, BUTT PLATE, SMALL	
8	A153008	1-SCREW, BUTT STOCK, LARGE	
9	A153065	1-SCREW, BUTT STOCK, SMALL	
10	A153013	2-SCREW, SLING SWIVEL PLATE	
11	C64377	1-SLIDE, BUTT STOCK	
12	A153017	1-SPRING, BUTT STOCK CATCH	
13	D35513	1-STOCK, BUTT	
14	B147721	1-SWIVEL, SLING, ASSEMBLY	
15	A153030	2-WASHER, BUTT STOCK SCREW	
16	A349854	1-NUT, REINFORCE SCREW	
17	A349853	1-SCREW, REINFORCE	
18	A349852	1-WASHER, REINFORCE SCREW	

* WILL NOT BE ISSUED FOR FIELD MAINTENANCE EXCEPT AS COMPONENTS OF AUTHORIZED ASSEMBLIES.

0 1 2 3 4 5 6 7 8 9 10 11 INCHES

STOCK, ASSEMBLY 5564387 ~~C64387 3~~

C-5564387
REF. DRG. A.O.C. 45-6-1

~~C-64387~~

SYMBOL		
PATTERNMAKER	TRACER	LOG OF PATTERNMAKER
CHECKER	S.A.	CHIEF OF TIME & S.A.

SUBMITTED:-
LT. COL. ORD. DEPT. U.S.A.
APPROVED BY ORDER OF THE CHIEF OF ORDNANCE:-
COL. ORD. DEPT. U.S.A.
ORDNANCE DEPT. U.S.A.

SUPERSEDES C64387